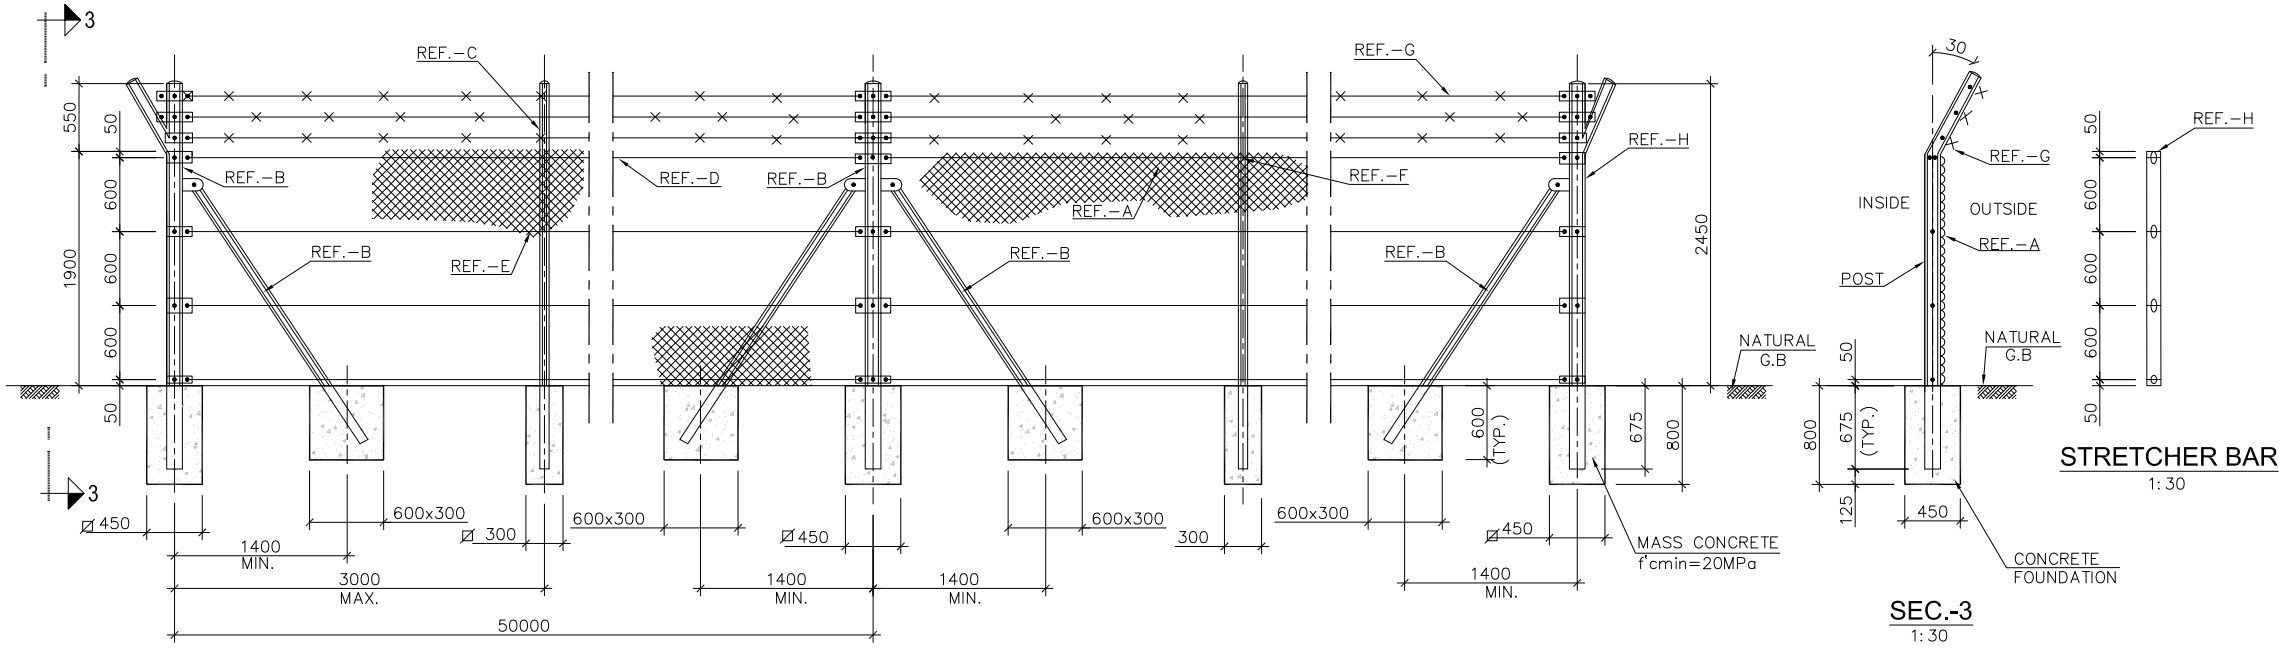

ANTI-INTRUDER / MAIN PERIMETER HIGH SECURITY CHAINLINK FENCE DETAIL

1: 30